Flagpole Warehouse
3600 Cantrell Industrial Court
Acworth, GA 30101
Phone: 770.974.0507
www.flagpolewarehouse.com

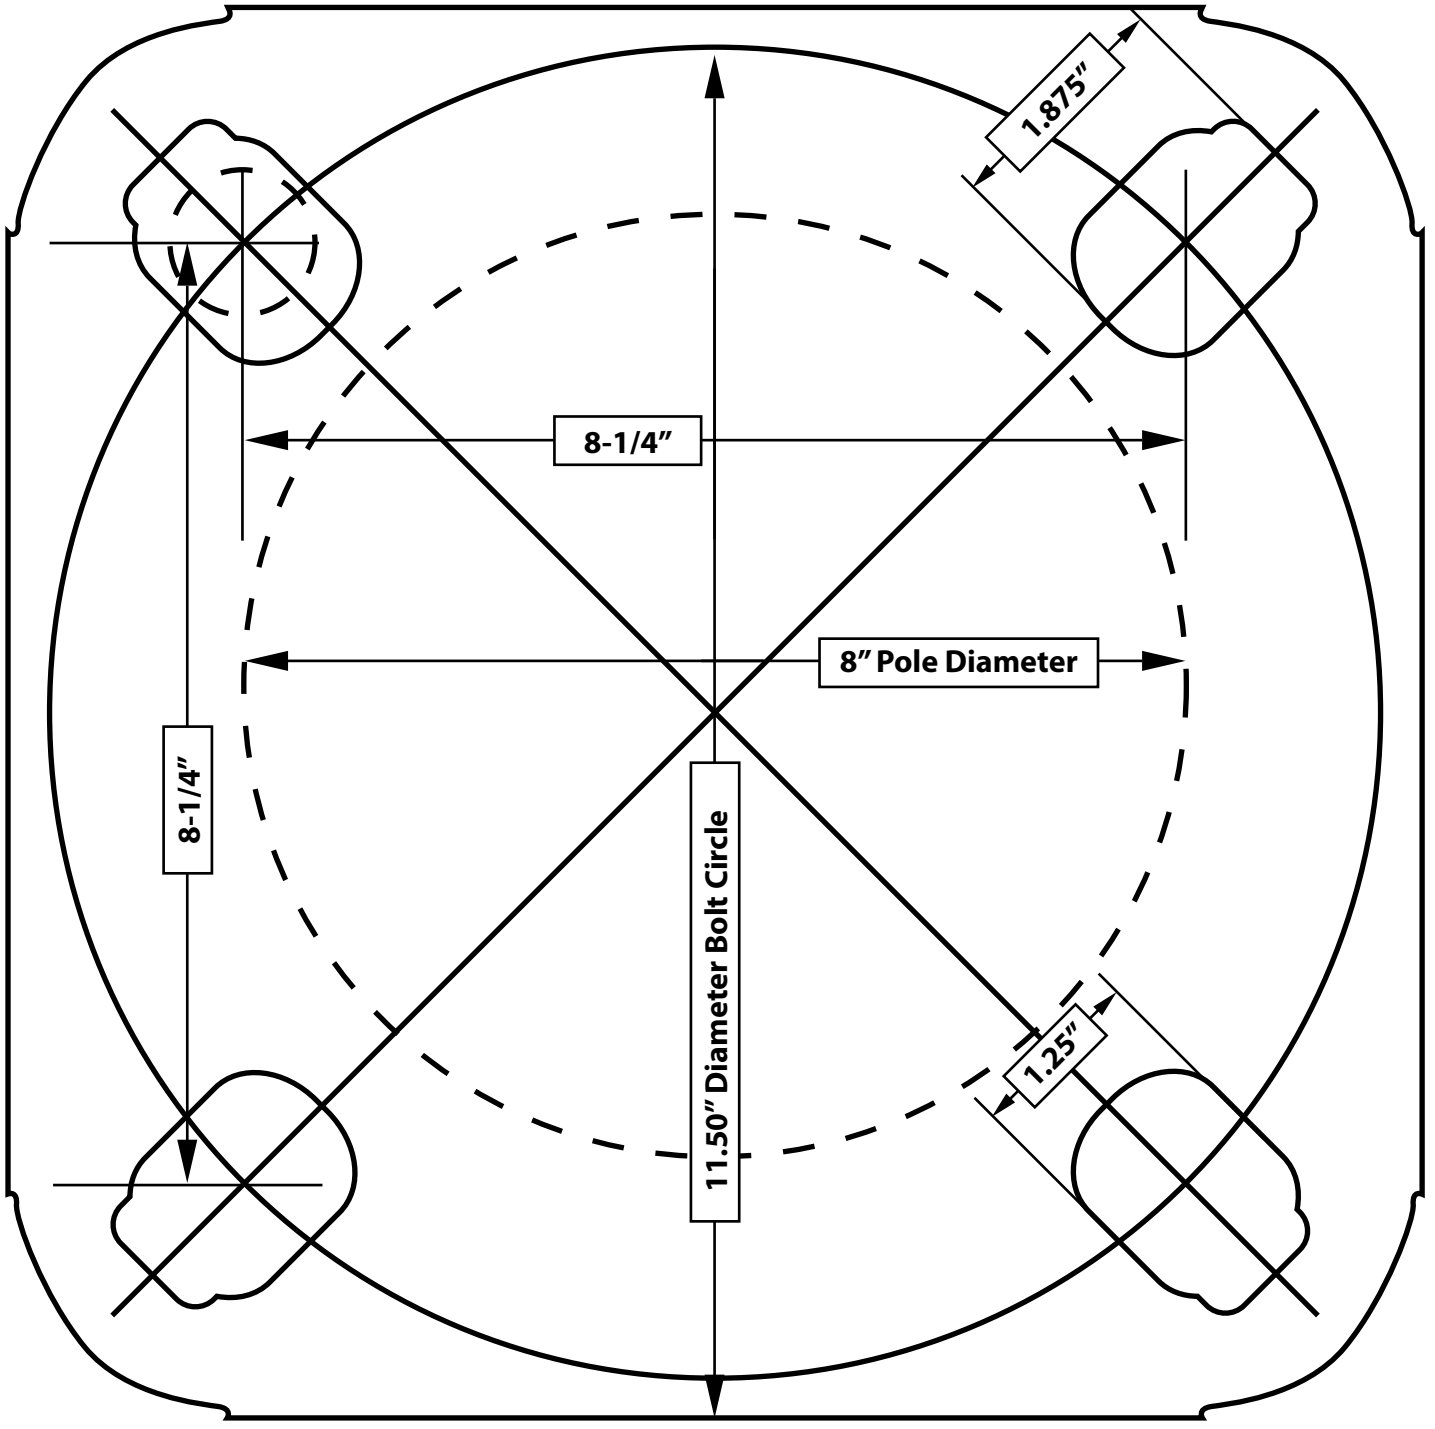

NOT TO SCALE

EC Architectural & Hurricane Series
Shoebase: Template
8″ Butt Diameter Pole